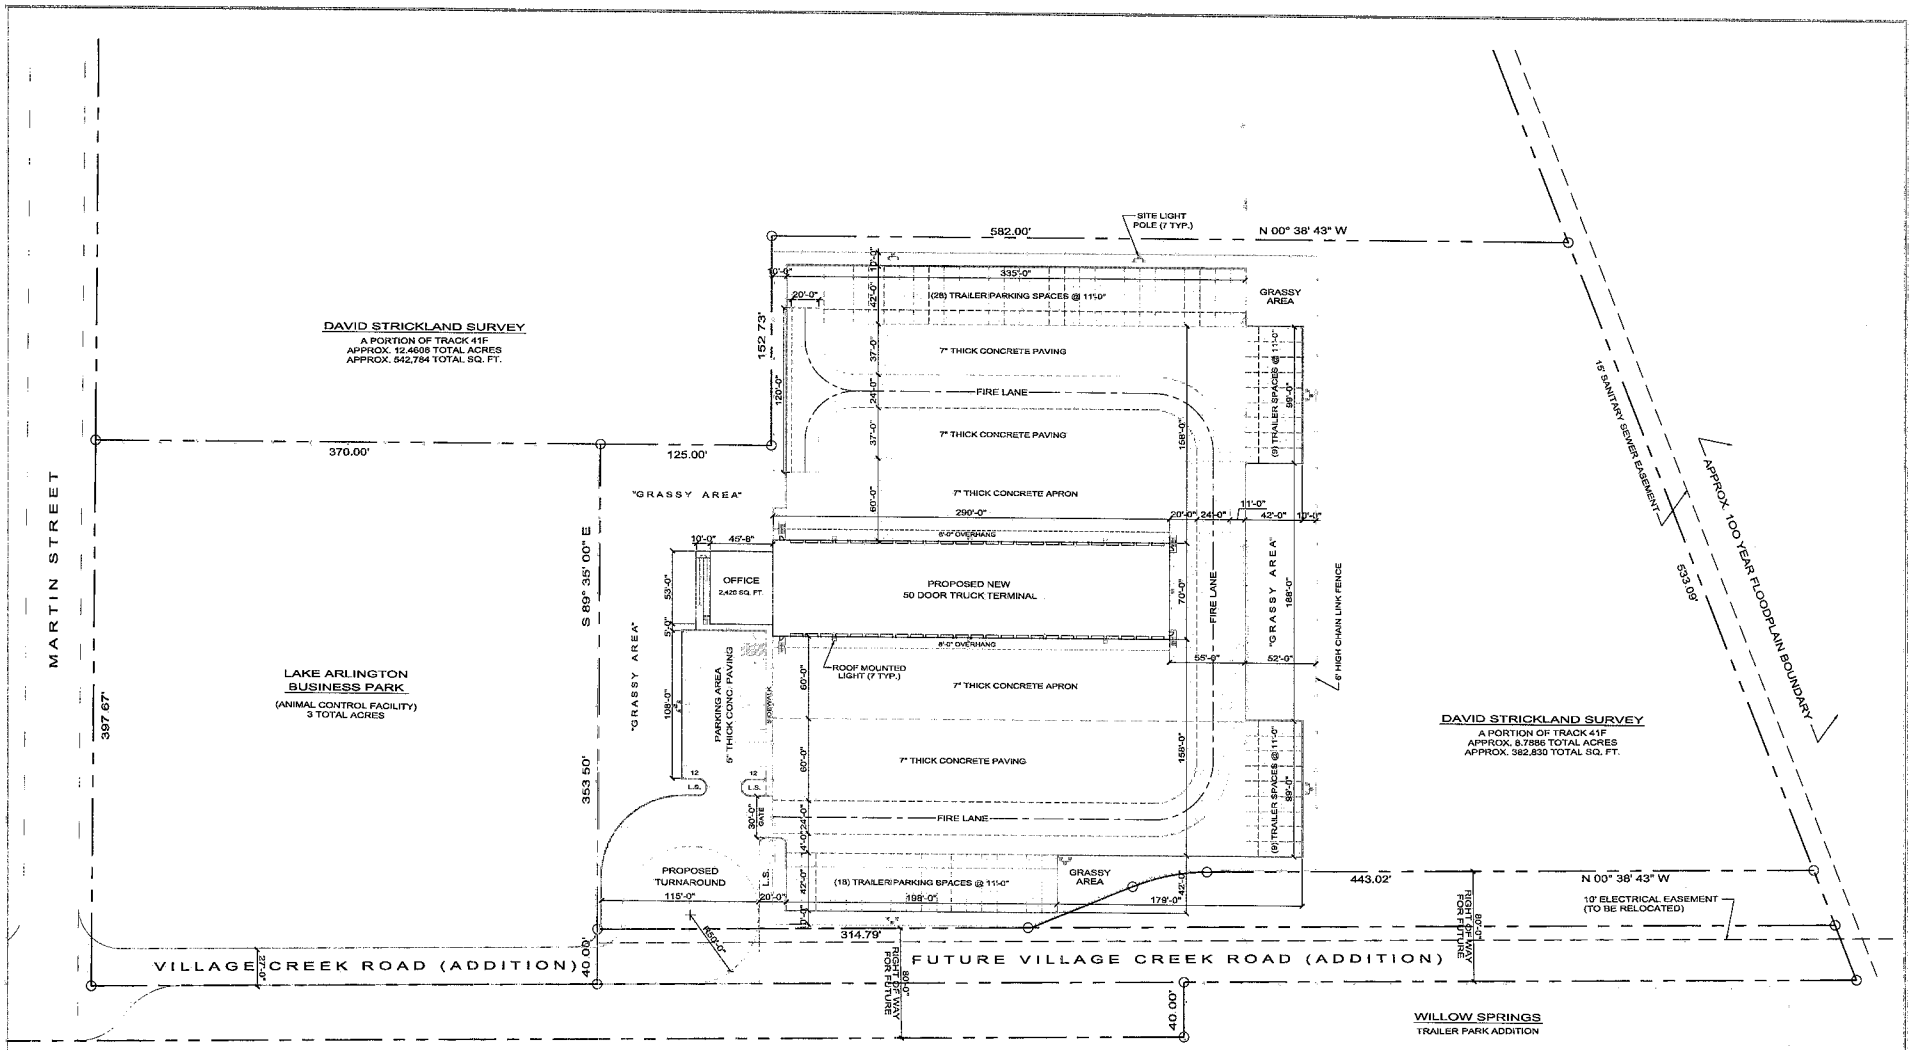

PARKING DATA:

1. AUTOMOBILE PARKING = 21 TOTAL SPACES
2. ADA PARKING = 2 SPACES
3. TRAILER PARKING = 64 TOTAL SPACES

PAVING AREAS:

1. LIGHT DUTY PAVING (5" THICK):	6,960 SF
2. SIDEWALK PAVING (5" THICK:	1,060 SF
3. HEAVY DUTY PAVING (7" THICK):	154,450 SF
4. SITE APPROACH (7" THICK):	15,000 SF
TOTAL PAVING AREAS:	177,460 SF

PRELIMINARY SITE PLAN
SCALE: 1" = 40'-0"

THIS DRAWING IS THE INTELLECTUAL PROPERTY OF SCHWOB BUILDING COMPANY, LTD. UNAUTHORIZED USE OF THIS DRAWING OR ANY DETAILS DEPICTED HEREON, OR USE WITHOUT WRITTEN CONSENT OF SCHWOB BUILDING COMPANY, LTD. IS PROHIBITED.

Schwob BUILDING COMPANY, LTD.
1349 GLENDA LANE
DALLAS, TEXAS 75229
972.243.7671

PROJECT NAME:	ACE HARDWARE, INC.
LOCATION:	A PROPOSED SITE IN FORT WORTH, TEXAS
CAD BY: H.E. SCHLEGEL	DATE ISSUED: 07 SEP 2005
SIZE / DRAWING TITLE:	PRELIMINARY SITE PLAN — REV.
SCALE: 1" = 40'-0"	JOB NO. — DRWG NO. A1