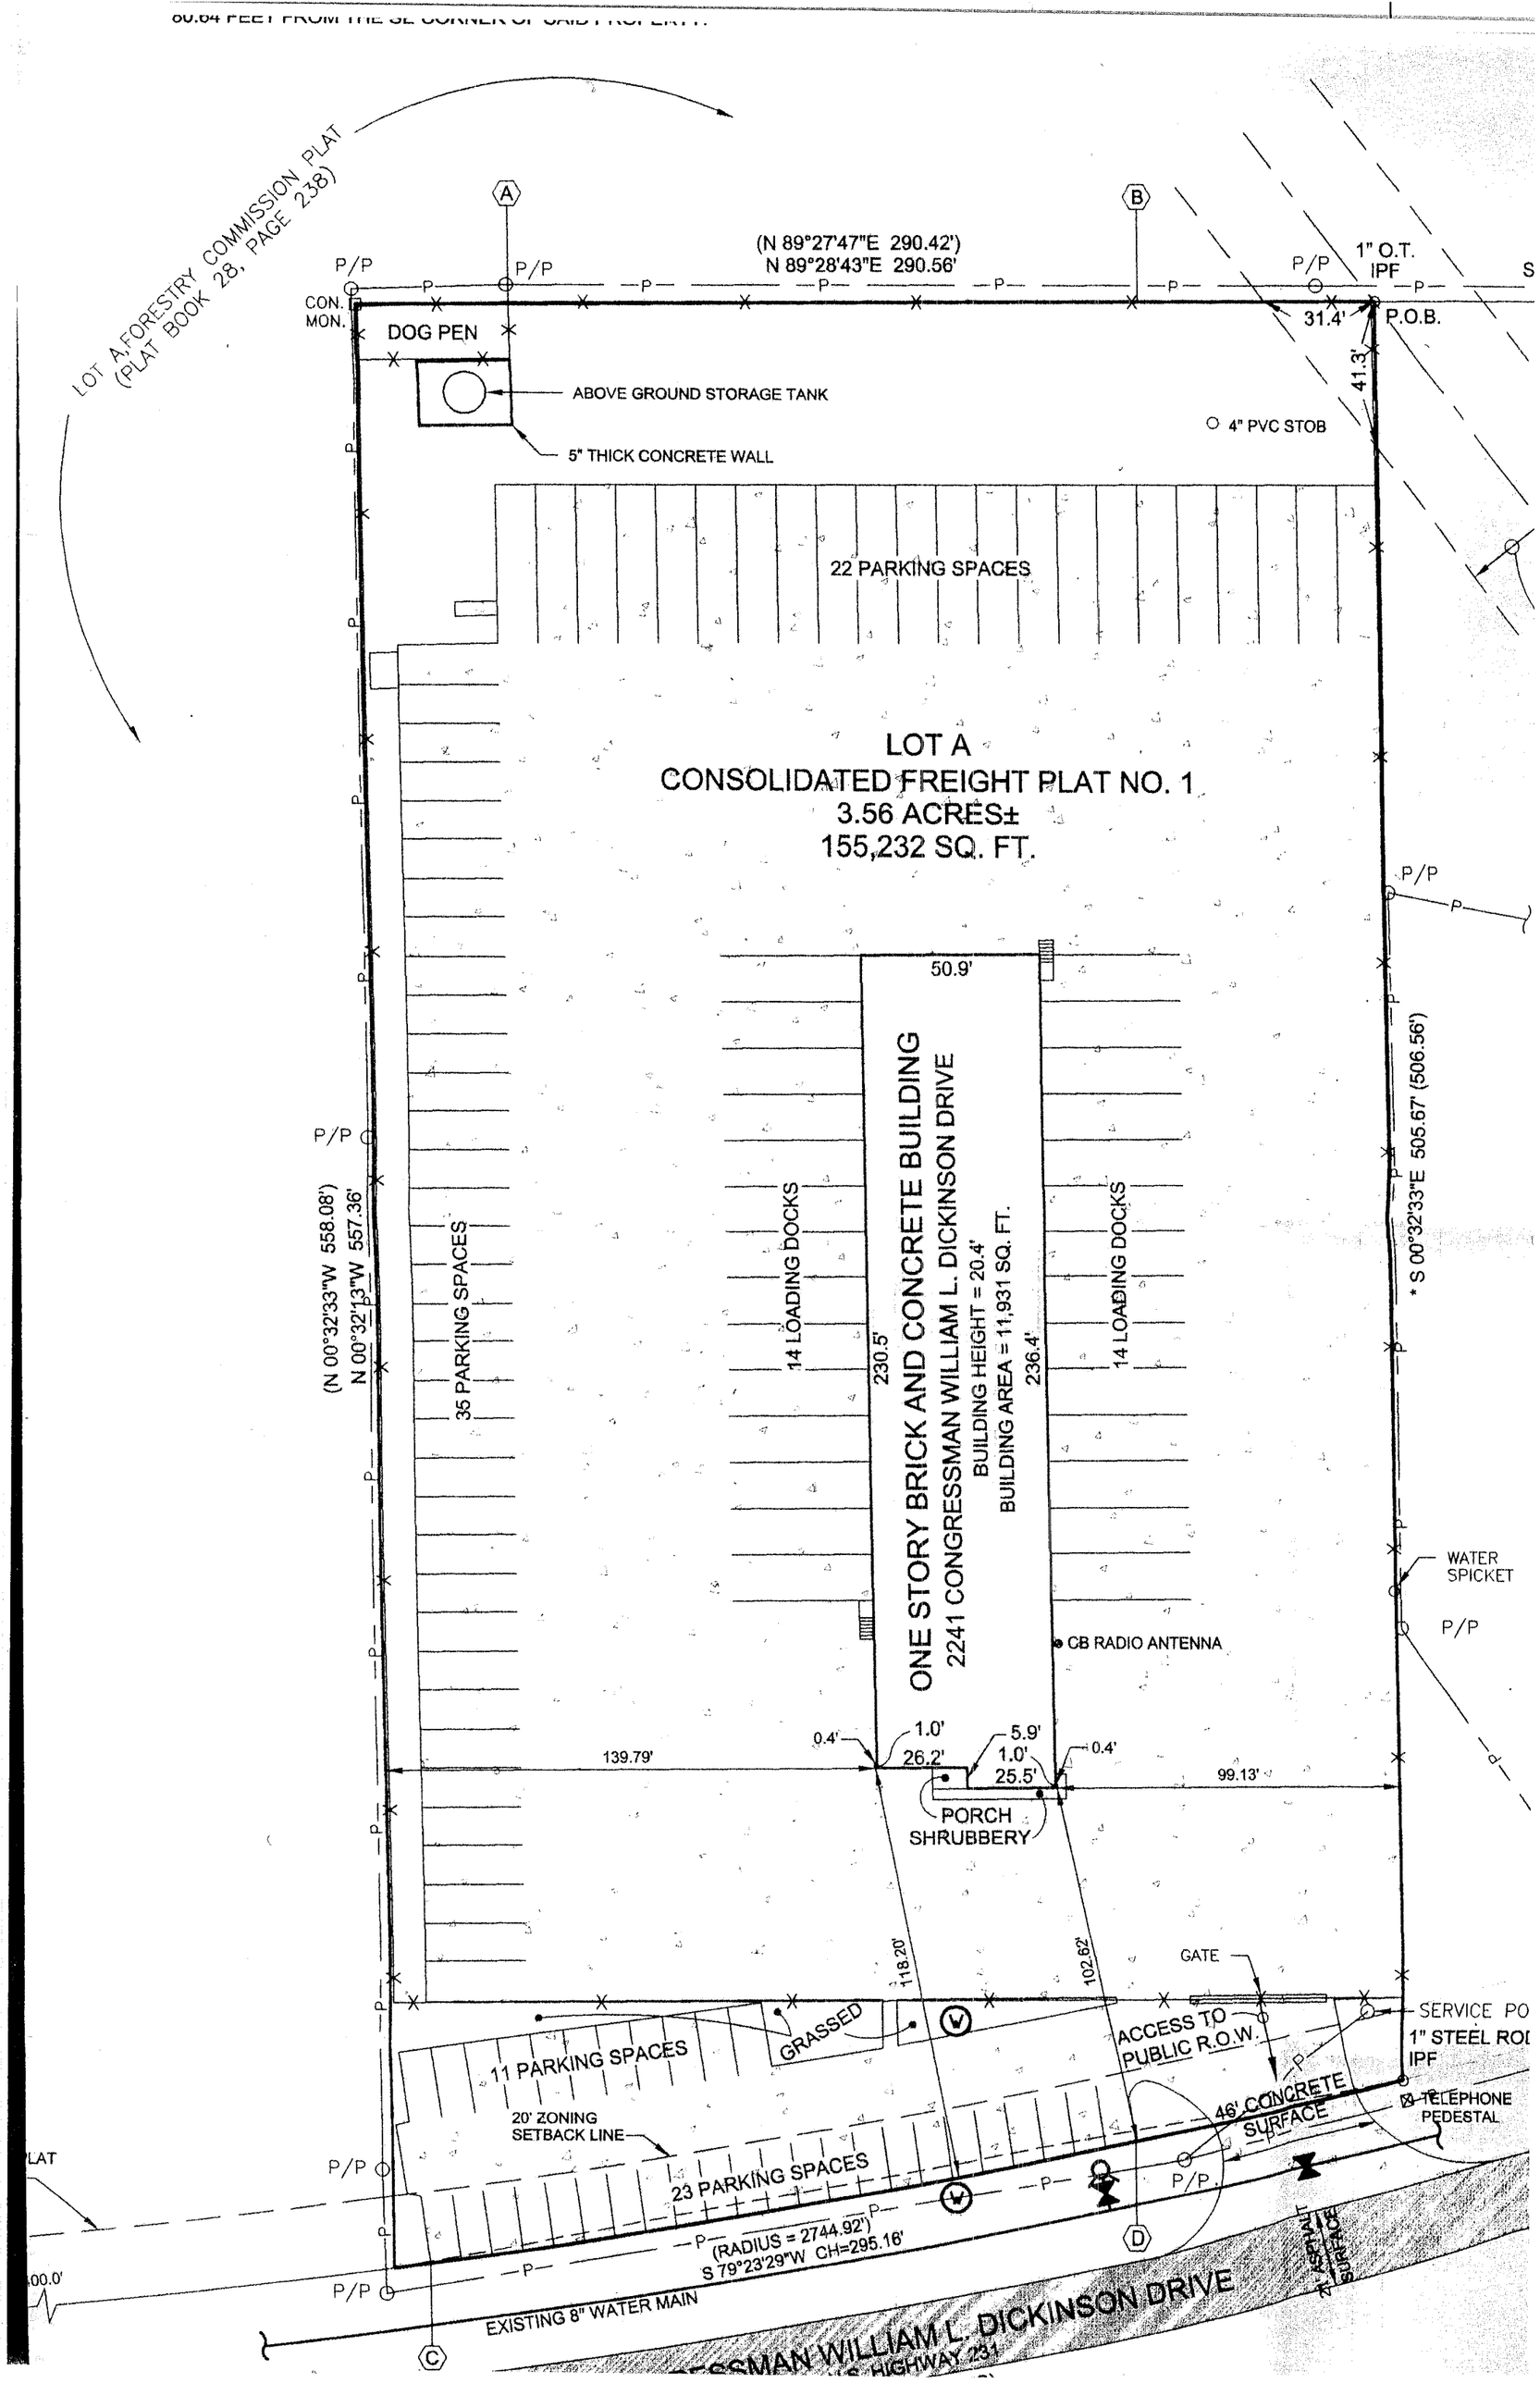
LOT A FORESTRY COMMISSION PLAT
(PLAT BOOK 28, PAGE 238)
(N 89°27'47"E 290.42')
N 89°28'43"E 290.56'
1" O.T.
IPF
CON.
MON.
DOG PEN
ABOVE GROUND STORAGE TANK
5" THICK CONCRETE WALL
31.4'
P.O.B.
41.3'
4" PVC STOB
22 PARKING SPACES
LOT A
CONSOLIDATED FREIGHT PLAT NO. 1
3.56 ACRES±
155,232 SQ. FT.
50.9'
ONE STORY BRICK AND CONCRETE BUILDING
2241 CONGRESSMAN WILLIAM L. DICKINSON DRIVE
BUILDING HEIGHT = 20.4'
BUILDING AREA = 11,931 SQ. FT.
14 LOADING DOCKS
14 LOADING DOCKS
35 PARKING SPACES
230.5'
236.4'
(N 00°32'33"W 558.08')
N 00°32'13"W 557.36'
* S 00°32'33"E 505.67' (506.56')
WATER SPICKET
CB RADIO ANTENNA
139.79'
0.4'
1.0'
26.2'
5.9'
1.0'
25.5'
0.4'
99.13'
PORCH
SHRUBBERY
118.20'
102.62'
GATE
GRASSED
11 PARKING SPACES
ACCESS TO
PUBLIC R.O.W.
SERVICE PO
1" STEEL ROD
IPF
TELEPHONE
PEDESTAL
46' CONCRETE
SURFACE
20' ZONING
SETBACK LINE
23 PARKING SPACES
(RADIUS = 2744.92')
S 79°23'29"W CH=295.16'
EXISTING 8" WATER MAIN
ASPHALT
SURFACE
CONGRESSMAN WILLIAM L. DICKINSON DRIVE
HIGHWAY 231
P/P