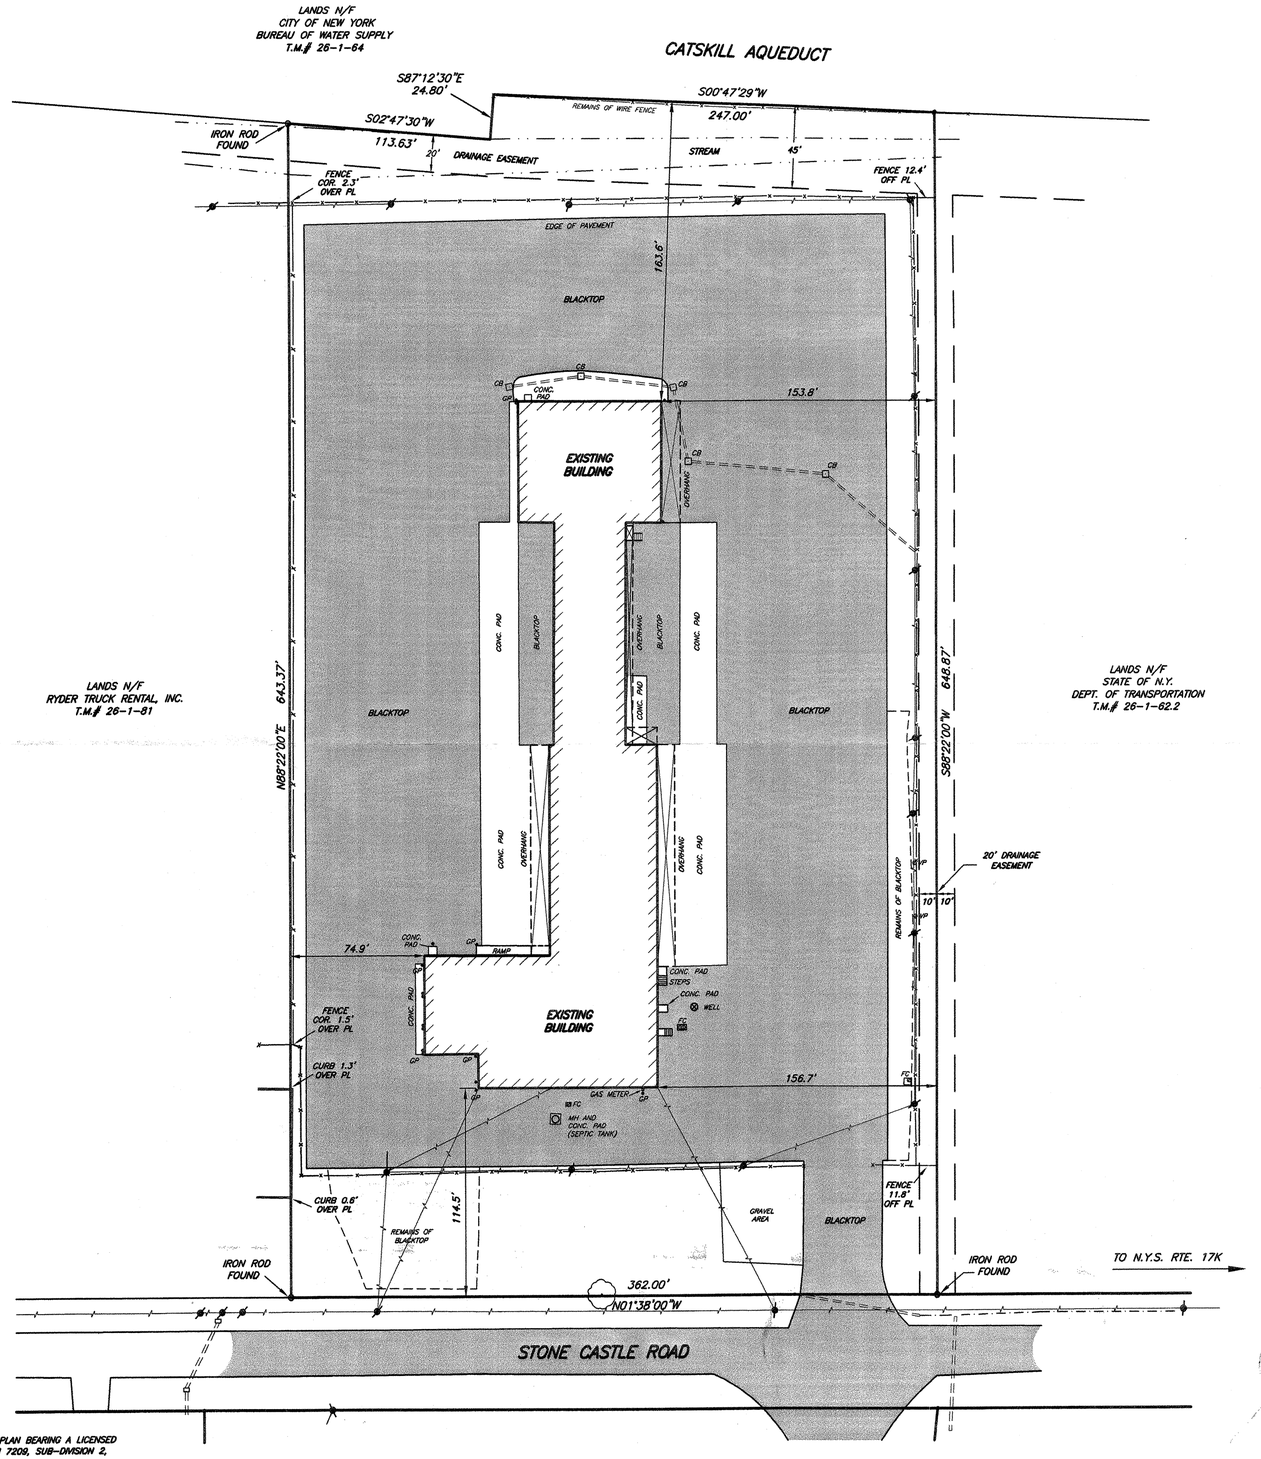

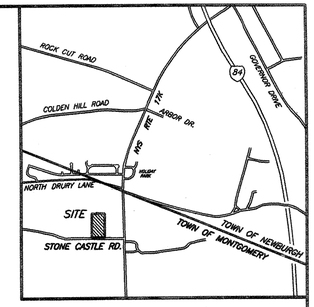

LOCATION PLAN

SCALE: 1" = 2000' ±

LEGEND

- UTILITY POLE
- IRON ROD/PIPE FOUND
- WELL
- GP GUARD POST
- FC FILLER CAP
- STREAM
- CHAIN LINK/WIRE FENCE
- WOOD/STOCKADE FENCE
- OVERHEAD WIRES
- TREE

NOTES:

1. TAX MAP PARCEL # 26-1-82
2. TOTAL AREA = 235,052 SF. OR 5.396± ACRES

MAP REFERENCE:

LOT #2 AS SHOWN ON A MAP ENTITLED: "MINOR SUBDIVISION FOR RYDER SYSTEM, INC." PREPARED BY EUSTANCE & HOROWITZ P.C. AND FILED IN THE ORANGE COUNTY CLERK'S OFFICE ON SEPTEMBER 07, 1997 AS MAP #219-97.

CERTIFICATION:

I HEREBY CERTIFY TO:

1. NORTHAMERICAN TERMINALS MANAGEMENT, INC.
2. CHICAGO TITLE INSURANCE COMPANY

THAT THIS MAP SHOWS THE RESULTS OF AN ACTUAL FIELD SURVEY DONE IN 1994, UPDATED IN 1998 AND REINSPECTED AND UPDATED ON APRIL 30, 2007.

BY: Thomas J. Barry P.L.S.

THOMAS J. BARRY, P.L.S.
N.Y.S. LICENSE #050421

REVISED	NATURE OF REVISION	CK	REVISED	NATURE OF REVISION	CK

SURVEY

FOR

NORTHAMERICAN TERMINALS MANAGEMENT, INC.

TOWN OF MONTGOMERY — ORANGE COUNTY, N.Y.

SCALE: 1"= 40' — MAY 01, 2007

DRAWN BY:	EUSTANCE & HOROWITZ, P.C.	DWG.# A456A
CHKD BY:	P. O. BOX 42 CIRCLEVILLE, NEW YORK 10919	DISK # 070037

UNAUTHORIZED ALTERATION OR ADDITION TO THIS PLAN BEARING A LICENSED PROFESSIONAL'S SEAL IS A VIOLATION OF SECTION 7209, SUB-DIVISION 2, OF THE NEW YORK STATE EDUCATION LAW

ONLY COPIES FROM THE ORIGINAL OF THIS PLAN MARKED WITH AN ORIGINAL PROFESSIONAL'S SEAL SHALL BE CONSIDERED TO BE VALID TRUE COPIES.